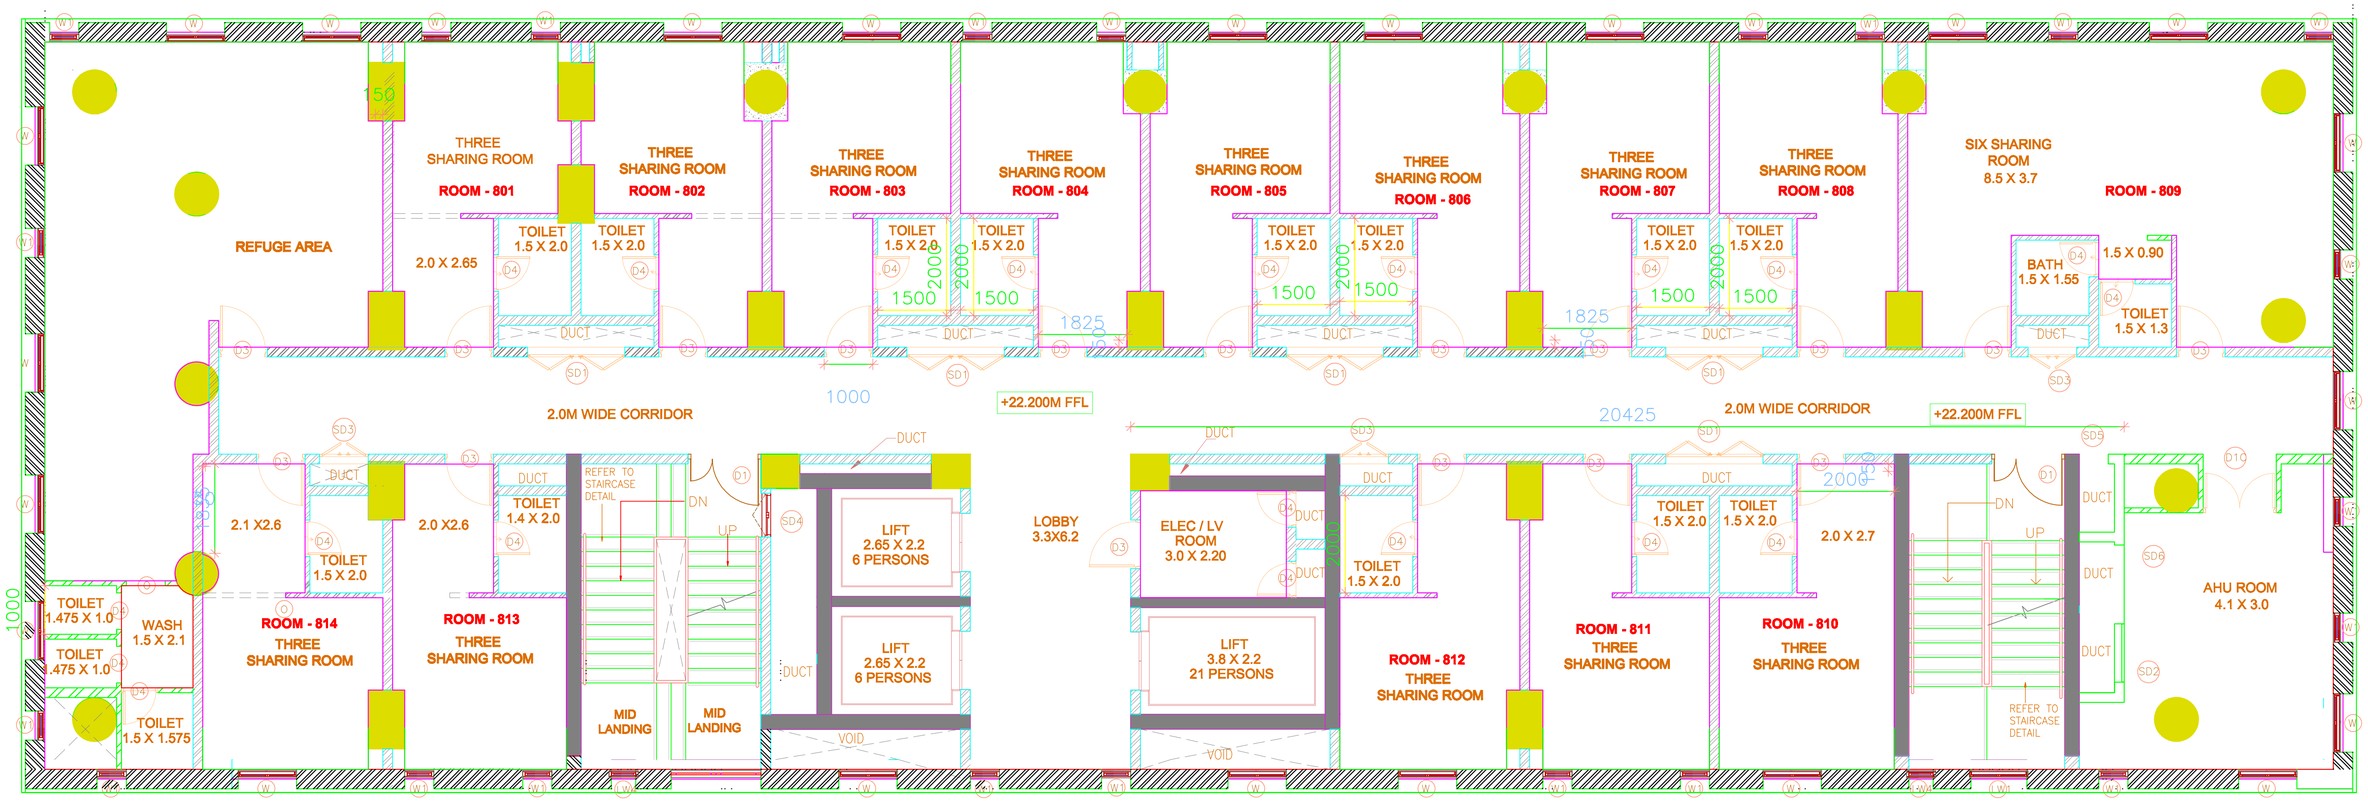
REFUGE AREA
THREE SHARING ROOM
ROOM - 801
THREE SHARING ROOM
ROOM - 802
THREE SHARING ROOM
ROOM - 803
THREE SHARING ROOM
ROOM - 804
THREE SHARING ROOM
ROOM - 805
THREE SHARING ROOM
ROOM - 806
THREE SHARING ROOM
ROOM - 807
THREE SHARING ROOM
ROOM - 808
SIX SHARING ROOM
8.5 X 3.7
ROOM - 809
TOILET
1.5 X 2.0
2.0 X 2.65
BATH
1.5 X 1.55
1.5 X 0.90
TOILET
1.5 X 1.3
DUCT
2.0M WIDE CORRIDOR
+22.200M FFL
20425
1825
1000
2000
1500
2.1 X2.6
2.0 X2.6
TOILET
1.4 X 2.0
REFER TO STAIRCASE DETAIL
DN
UP
LIFT
2.65 X 2.2
6 PERSONS
LOBBY
3.3X6.2
ELEC / LV ROOM
3.0 X 2.20
LIFT
3.8 X 2.2
21 PERSONS
2.0 X 2.7
AHU ROOM
4.1 X 3.0
TOILET
1.475 X 1.0
WASH
1.5 X 2.1
TOILET
1.475 X 1.0
TOILET
1.5 X 1.575
ROOM - 814
THREE SHARING ROOM
ROOM - 813
THREE SHARING ROOM
MID LANDING
MID LANDING
VOID
ROOM - 812
THREE SHARING ROOM
ROOM - 811
THREE SHARING ROOM
ROOM - 810
THREE SHARING ROOM

Level-8